PLAT NO. 22-11800386

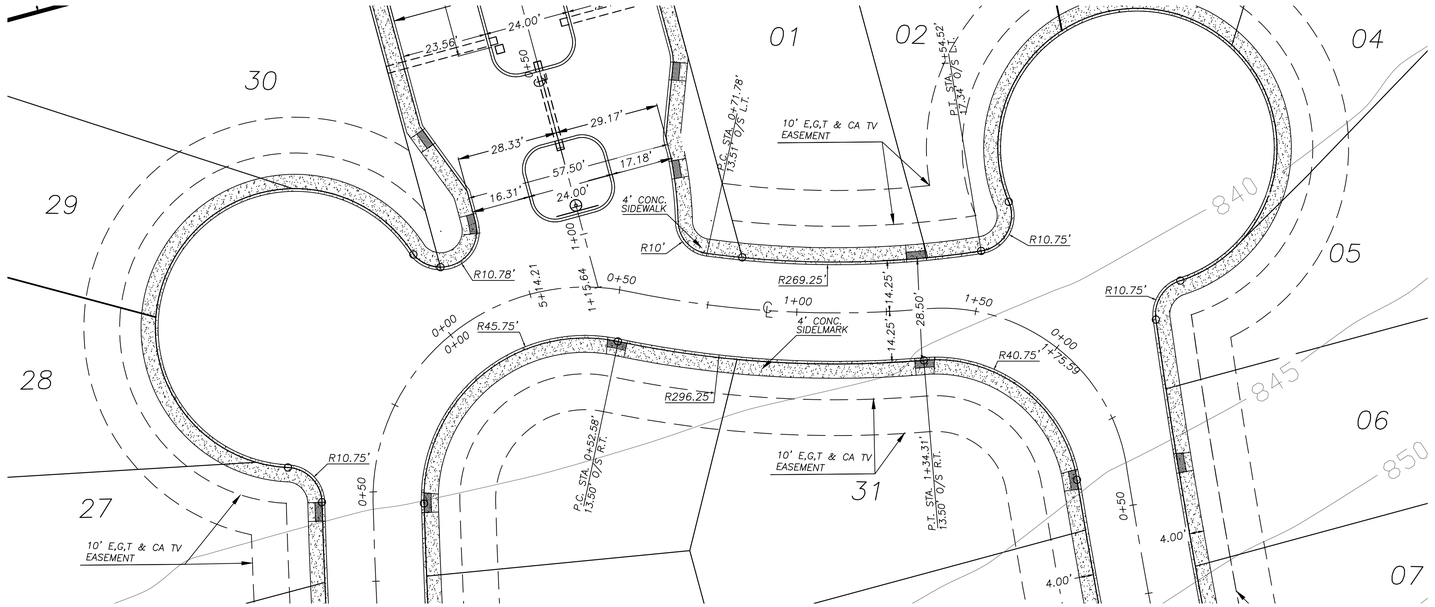

CONDOR ROAD

PLAN

SCALE: 1" = 20'-0"

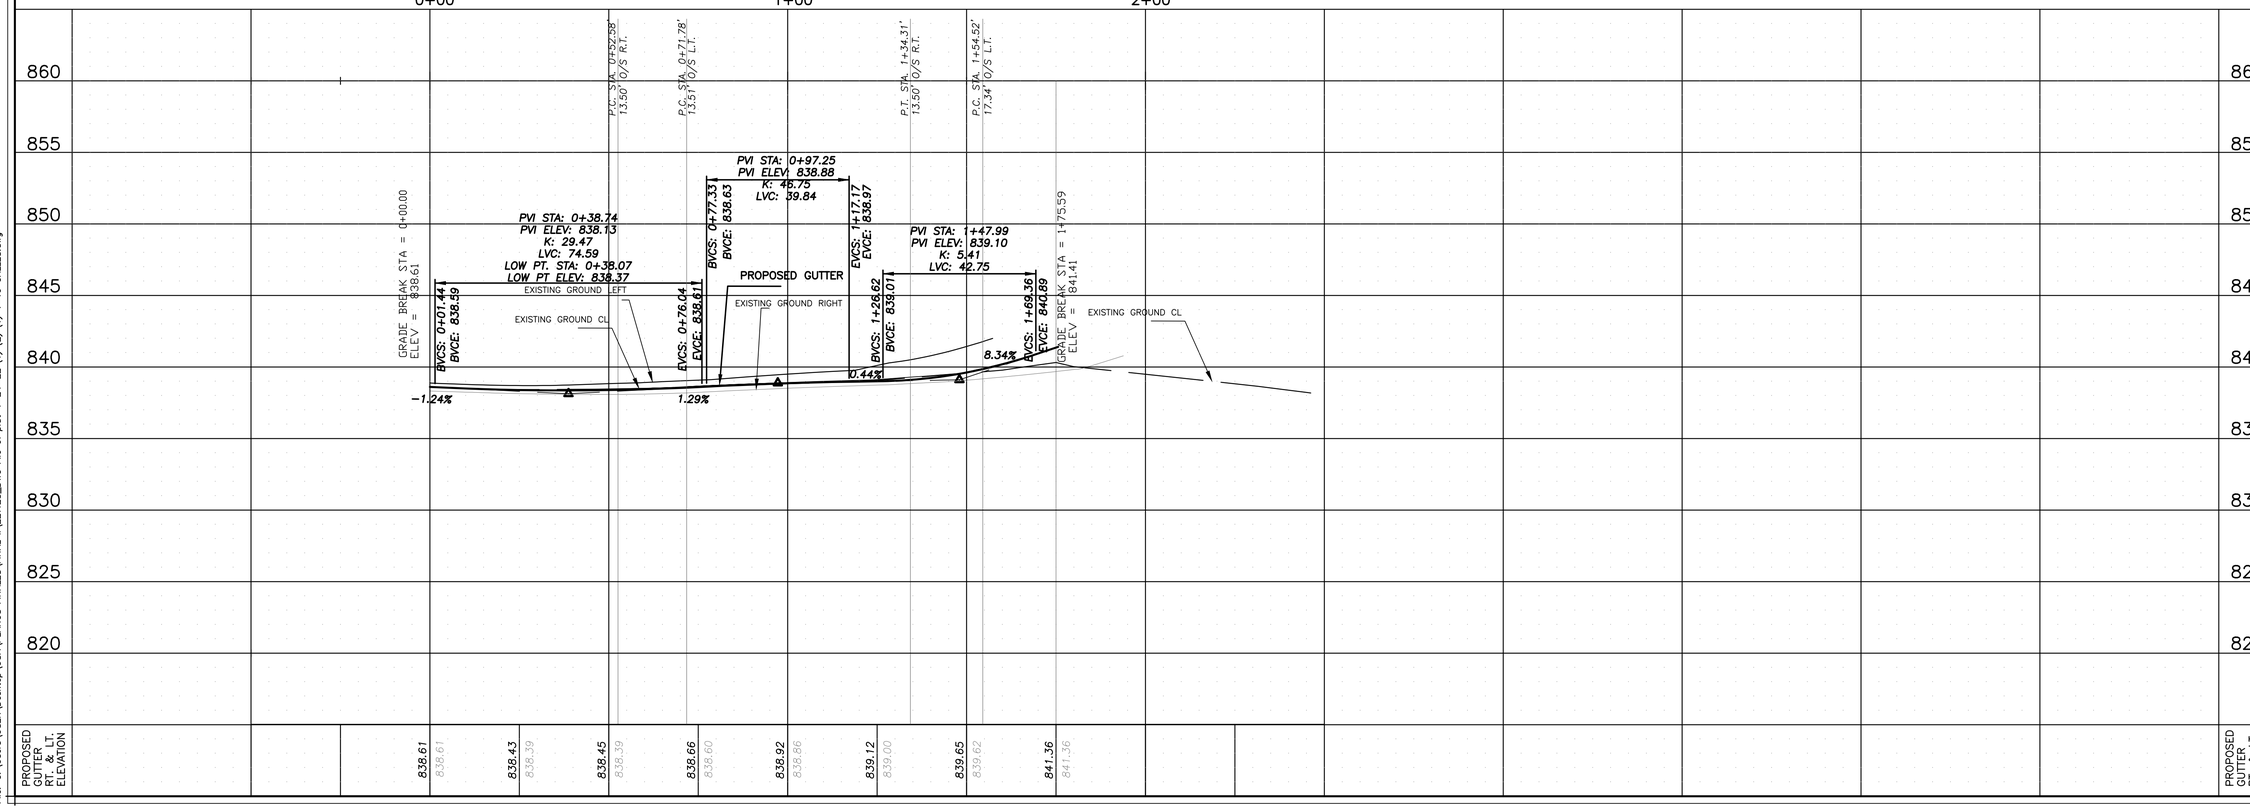

SCALE 1" = 20'

0' 10' 20' 40'

SCALE: HORIZ. 1" = 20'
VERT. 1" = 5'

LEGEND

- PROPOSED WHEEL CHAIR RAMP
- H.P. HIGH POINT
- ℄ STREET CENTERLINE
- PROPOSED SIDEWALK
- WASHOUT CROWN
- PROPOSED FILL
- FLOW ARROWS

TRENCH EXCAVATION SAFETY PROTECTION

CONTRACTOR AND/OR CONTRACTOR'S INDEPENDENTLY RETAINED EMPLOYEE OR STRUCTURAL DESIGN / GEOTECHNICAL / SAFETY / EQUIPMENT CONSULTANT, IF ANY, SHALL REVIEW THESE PLANS AND AVAILABLE GEOTECHNICAL INFORMATION AND THE ANTICIPATED INSTALLATION SITE(S) WITHIN THE PROJECT WORK AREA IN ORDER TO IMPLEMENT CONTRACTOR'S TRENCH EXCAVATION SAFETY PROTECTION SYSTEMS, PROGRAMS AND/OR PROCEDURES FOR THE PROJECT DESCRIBED IN THE CONTRACT DOCUMENTS. THE CONTRACTOR'S IMPLEMENTATION OF THESE SYSTEMS, PROGRAMS AND/OR PROCEDURES SHALL PROVIDE FOR ADEQUATE TRENCH EXCAVATION SAFETY PROTECTION THAT COMPLY WITH AS A MINIMUM, OSHA STANDARDS FOR TRENCH EXCAVATIONS. SPECIFICALLY, CONTRACTOR AND/OR CONTRACTOR'S INDEPENDENTLY RETAINED EMPLOYEE OR SAFETY CONSULTANT SHALL IMPLEMENT A TRENCH SAFETY PROGRAM IN ACCORDANCE WITH OSHA STANDARDS GOVERNING THE PRESENCE AND ACTIVITIES OF INDIVIDUALS WORKING IN AND AROUND TRENCH EXCAVATION.

REVISIONS: NO.	DATE	DESCRIPTION

GOMEZ-GARCIA & ASSOCIATES, INC.
19230 STONE OAK PARKWAY, SUITE 302, SAN ANTONIO, TEXAS 78258
(210) 832-9608 - (210) 832-9615 FAX
TBPE FIRM REGISTRATION #5362

12-23-2021

ALEXANDRO X. GOMEZ 90145 LICENSED PROFESSIONAL ENGINEER STATE OF TEXAS

HERON VALLEY II ENCLAVE

CONDOR ROAD

STREET PLAN AND PROFILE

STA. 1+00 TO 1+75.19

DESIGN	AG
DRAWN	JT
CHECKED	AG
DATE	SEPTEMBER 2022
JOB NO.	390.001
SHEET	?
	? OF ?

Date: Nov 28, 2022, 8:07pm User ID: USER
File: C:\Users\USER\Desktop\USA PLANOS FINALES\FINAL I\221128_DWG File of plot 1-24-22 (1) (2) (1) V-10 CALLES.dwg