PLAT NO. 22-11800386

DRAINAGE AREA MAP

SCALE: 1" = 30'-0"

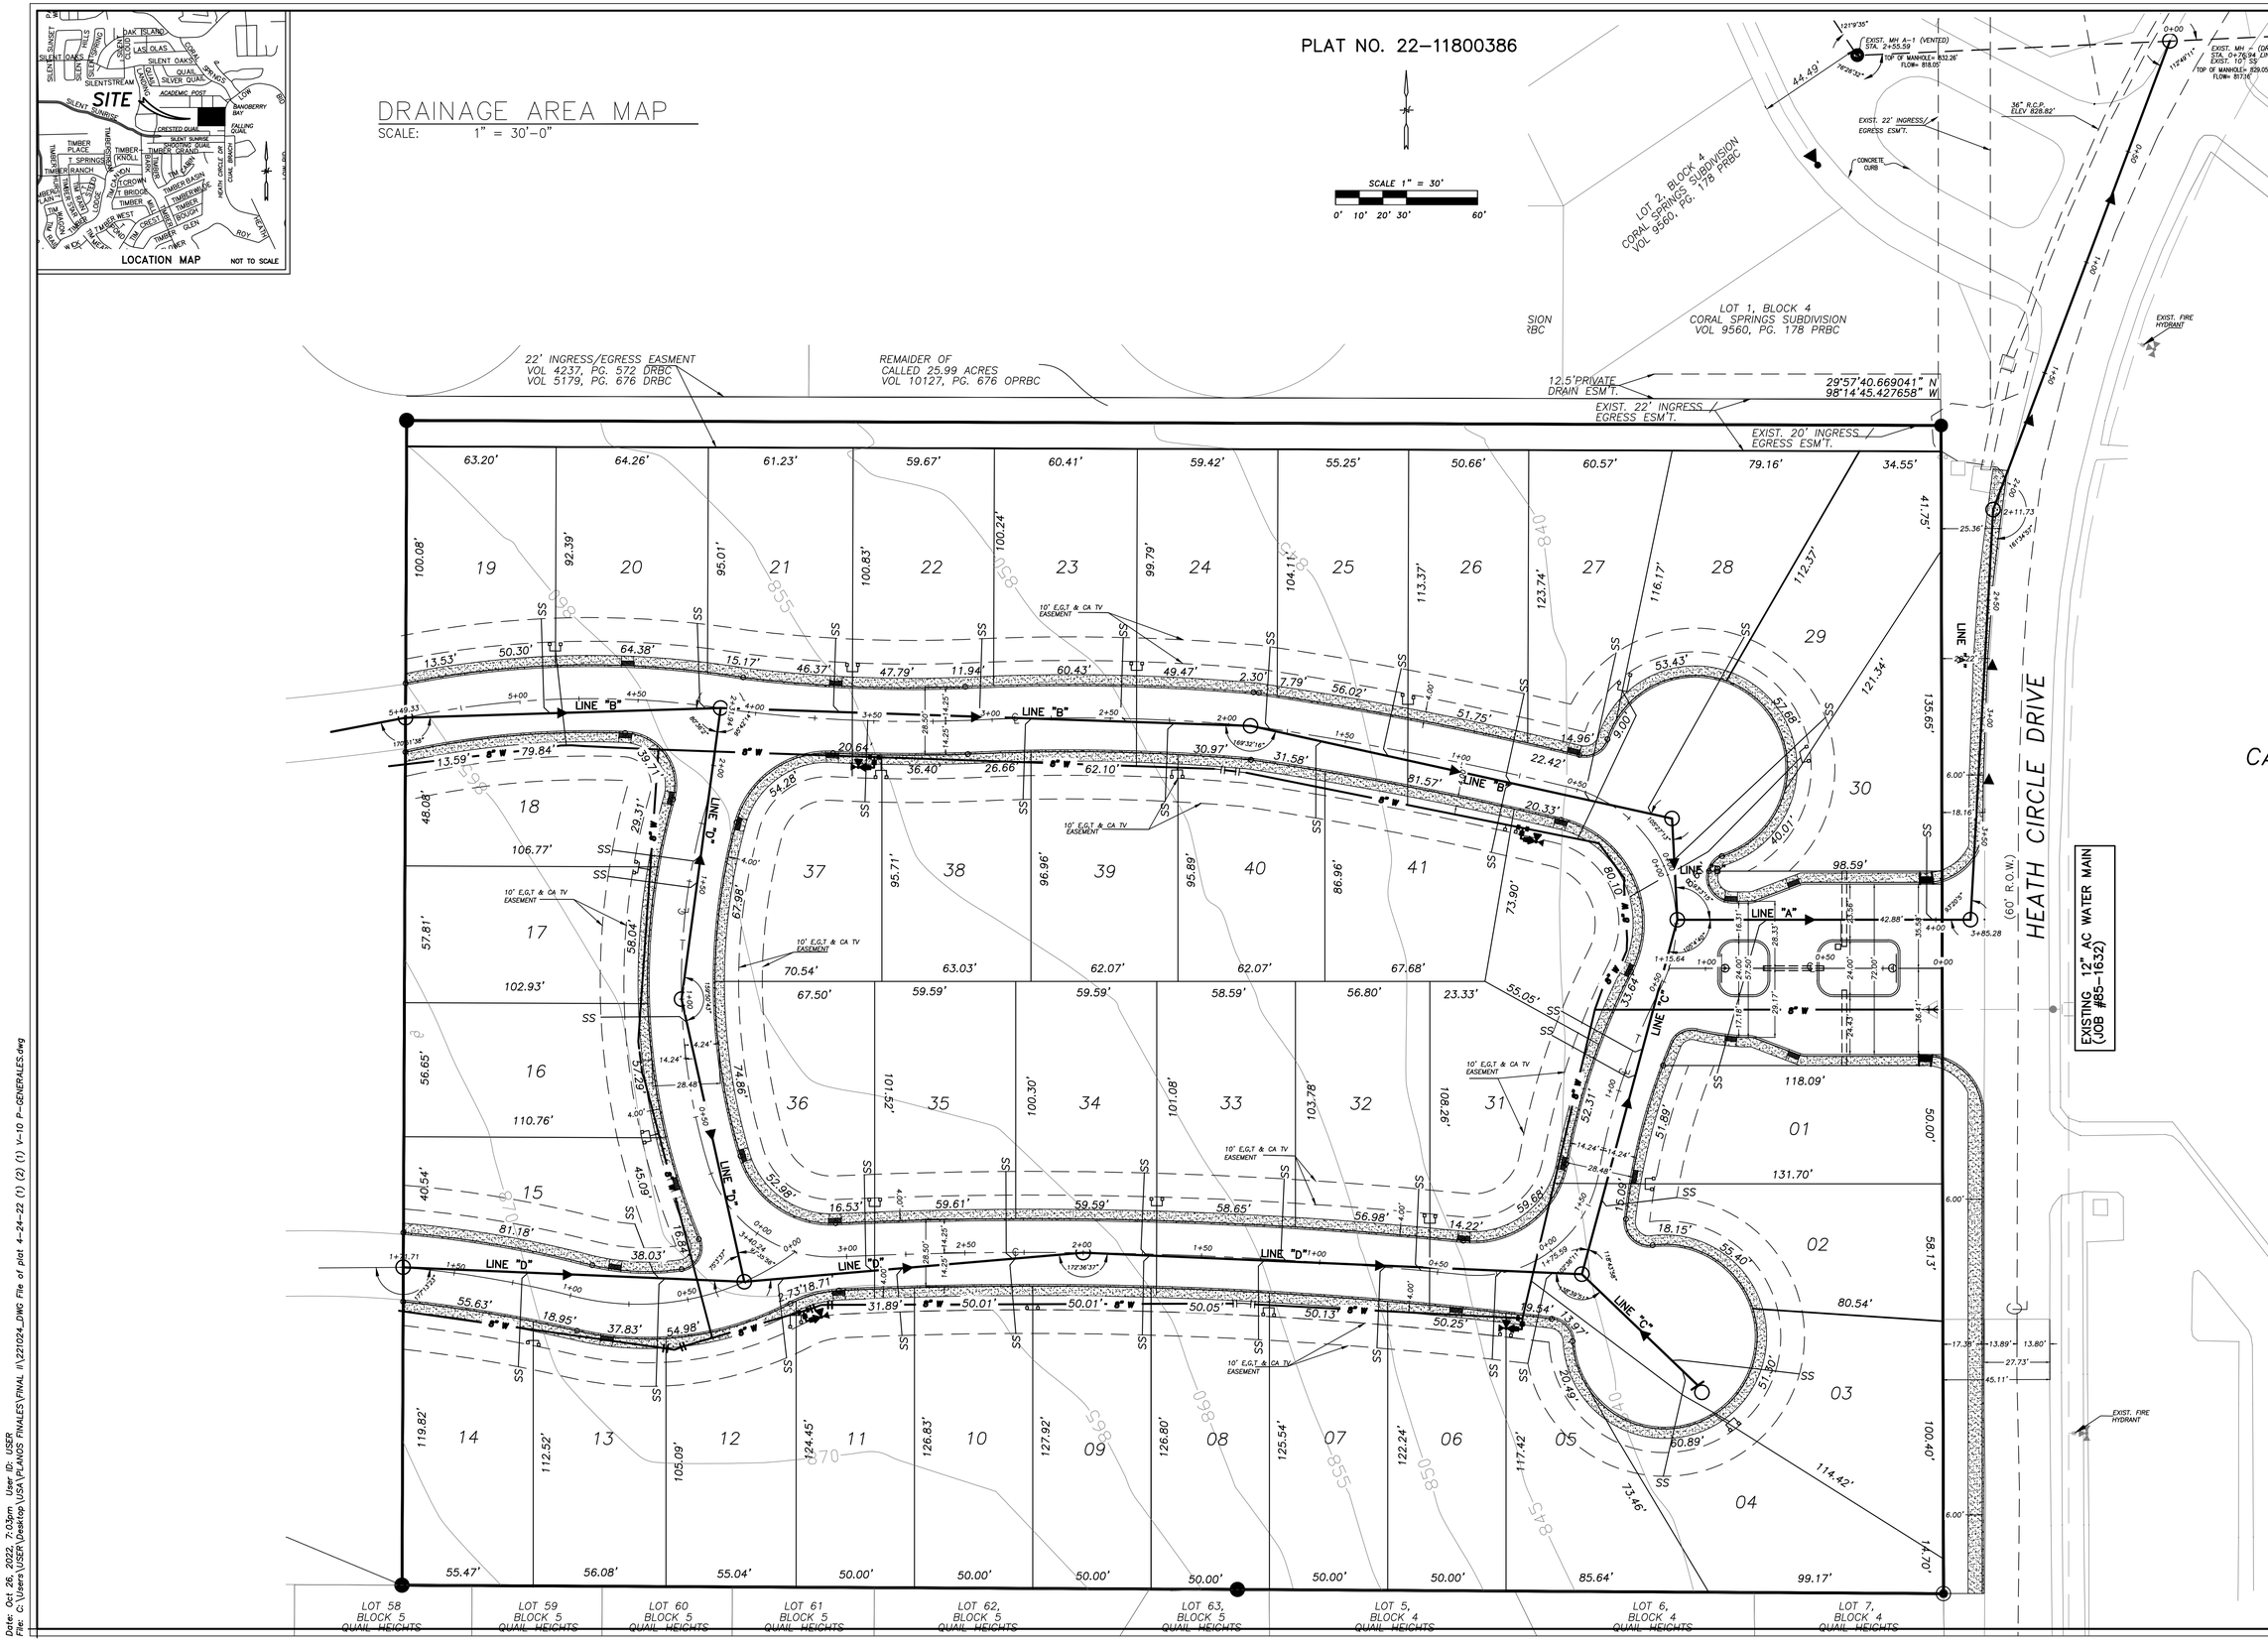

REVISIONS:

NO.	DATE	DESCRIPTION

GOMEZ-GARCIA & ASSOCIATES, INC.
19230 STONE OAK PARKWAY, SUITE 302, SAN ANTONIO, TEXAS 78258
(210) 832-9608 - (210) 832-9615 FAX
TBPE FIRM REGISTRATION #5362

3-03-2022
STATE OF TEXAS
ALEJANDRO R. GOMEZ
90145
LICENSED
PROFESSIONAL ENGINEER

HERON VALLEY II ENCLAVE

DRAIANGE AREA MAP

DESIGN AG
DRAWN JT
CHECKED AG
DATE SEPTEMBER 2022
JOB NO. 390.001
SHEET
?
? OF ?

Date: Oct 26, 2022, 7:03pm User ID: USER
File: C:\Users\USER\Desktop\USA\PLANOS FINALES\FINAL II\221024_DWG File of plat 4-24-22 (1) (2) (1) V-10 P-GENERALES.dwg